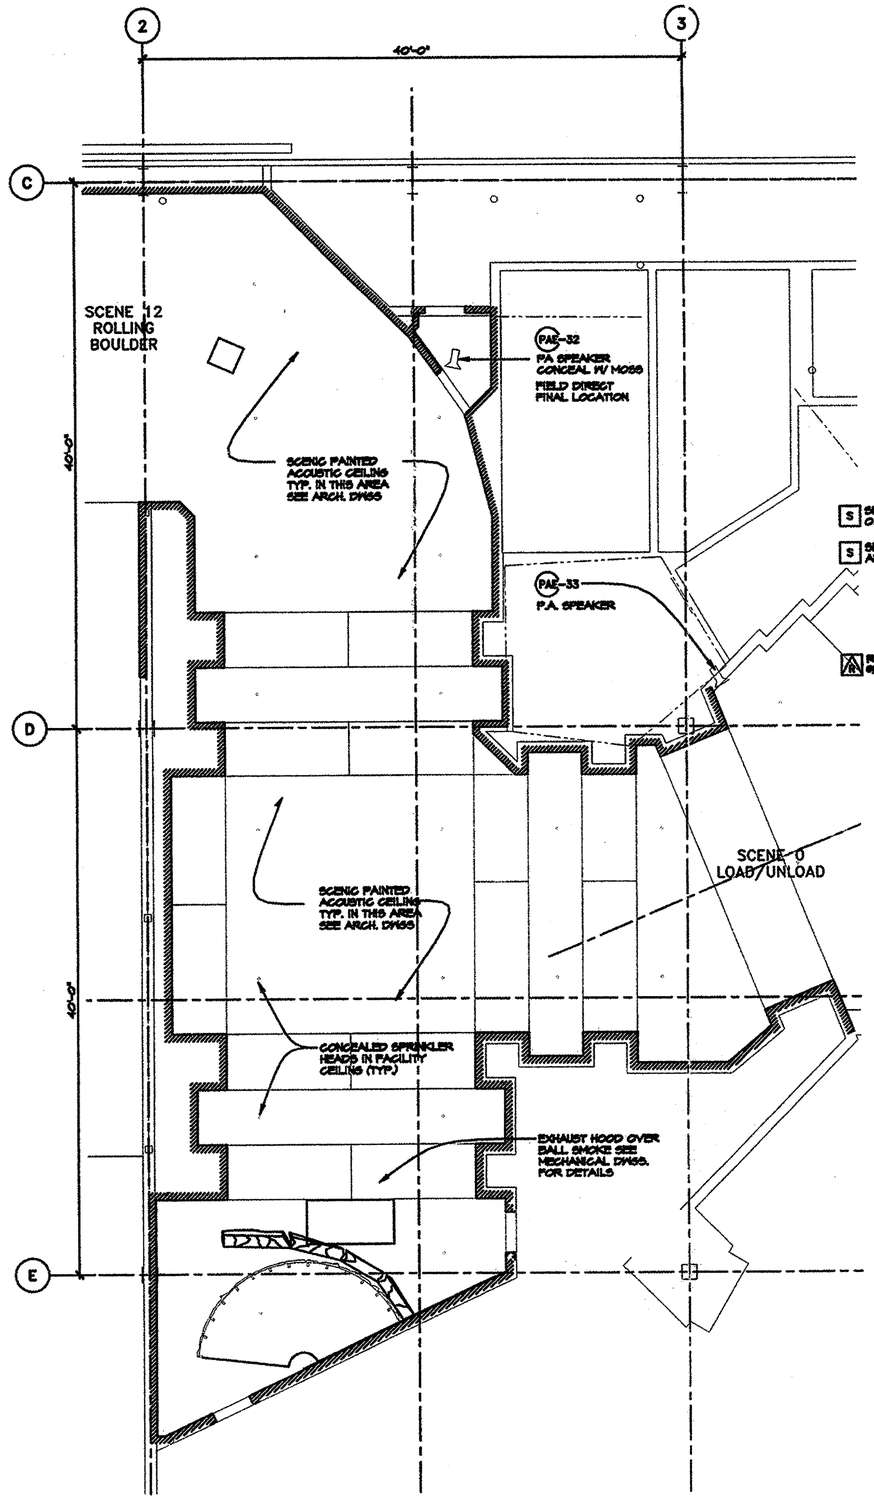

REFLECTED CEILING PLAN: RETURN TO BASE — SCENE 13

SCALE: 1/4" = 1'-0" — D-103 | D-13-01

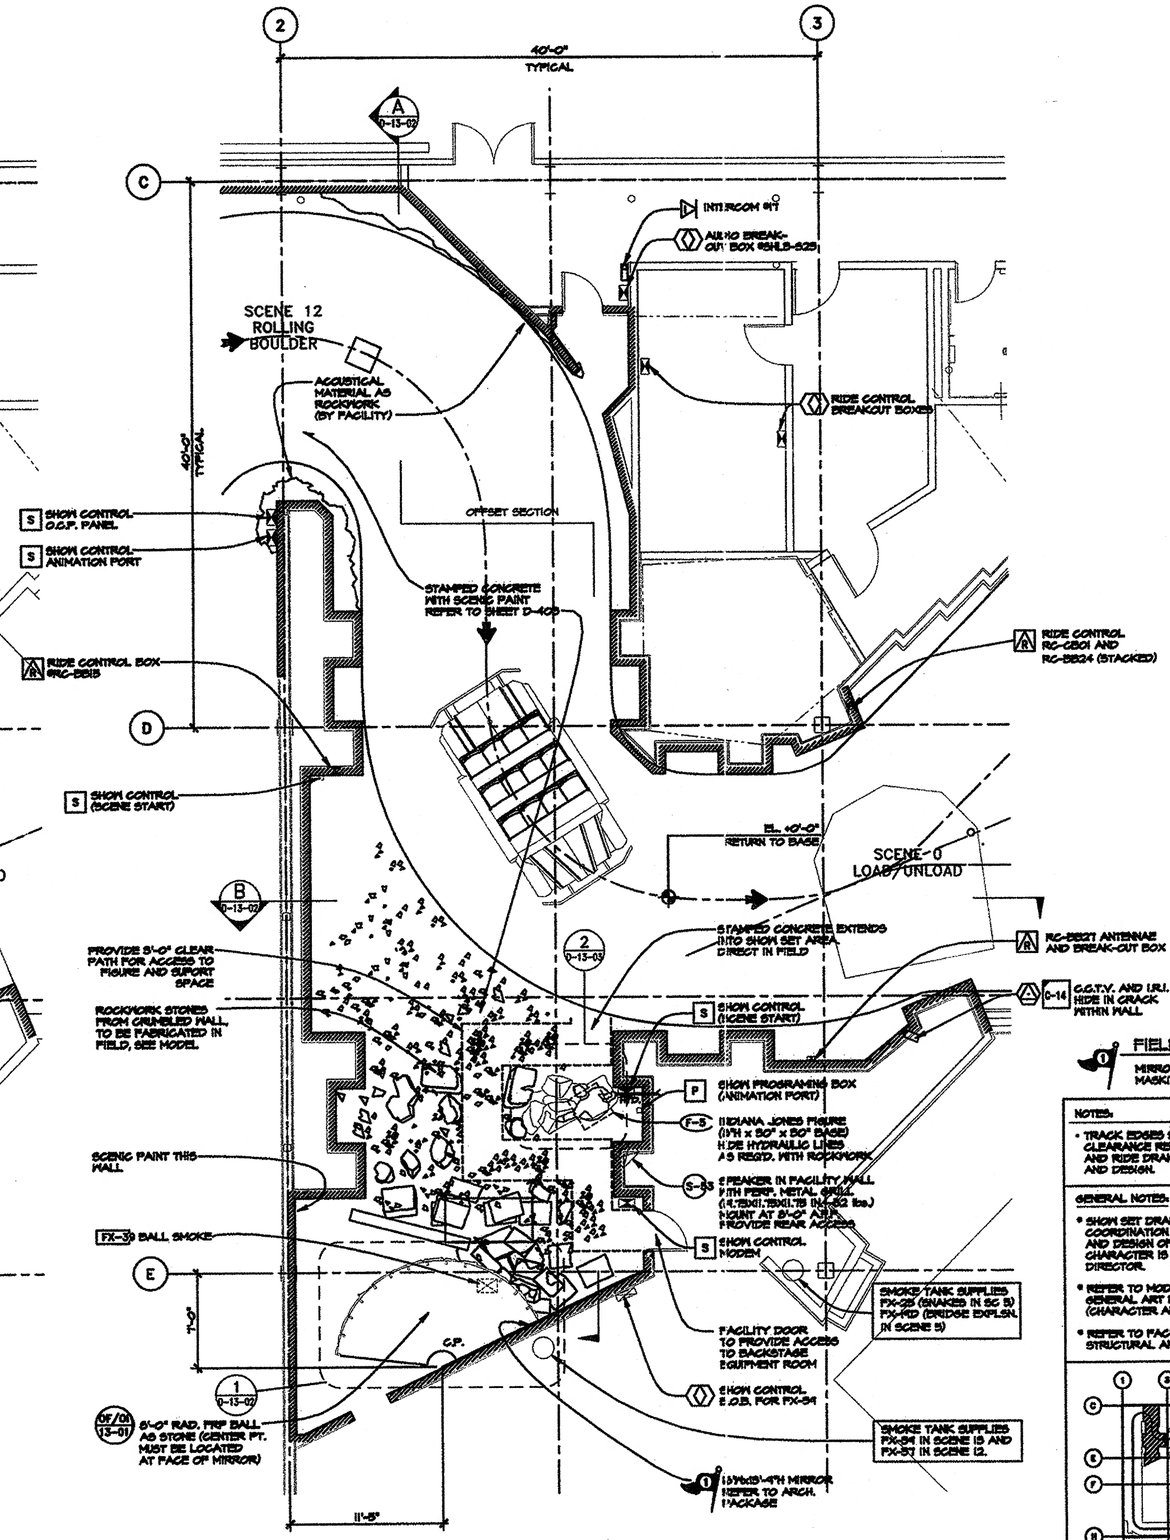

FLOOR PLAN: RETURN TO BASE — SCENE 13

SCALE: 1/4" = 1'-0" — D-101 | D-13-01

FIELD FLAG NOTE:

MIRROR REQUIRES SEAM MASKING

NOTES:

- TRACK EDGES SHOWN TO INDICATE VEHICLE CLEARANCE REQUIREMENTS. REFER TO FACILITY AND RIDE DRAWINGS FOR TRACK INFORMATION AND DESIGN.

GENERAL NOTES:

- SHOW SET DRAWINGS SERVE AS A COORDINATION TOOL DESCRIBING THE FORM AND DESIGN OF THE SHOW. FINAL FINISH AND CHARACTER IS DETERMINED BY THE ART DIRECTOR.
- REFER TO MODEL AND ILLUSTRATIONS FOR GENERAL ART DIRECTION AND INTENT (CHARACTER AND THEMING).
- REFER TO FACILITY DRAWINGS FOR CURRENT STRUCTURAL AND ARCHITECTURAL INFORMATION.

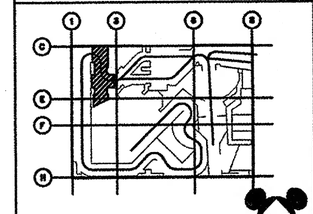

KEY PLAN: LOWER LEVEL

SCALE: NONE

REV. NO.	DATE	DESCRIPTION OF REVISIONS
1	10/10/93	FACILITY COMPLETION PACKAGE
0	9/24/93	95% RELEASE FOR PRODUCTION
REV. NO.	DATE	ISSUED FOR

NOTICES:

THE DATA IN THIS DOCUMENT INCORPORATE PROPRIETARY RIGHTS OF WALT DISNEY IMAGINEERING AND WALT DISNEY PARKS AND RESORTS, U.S., INC. REPRODUCTION OF THIS DOCUMENT OR ANY PART THEREOF IS PROHIBITED WITHOUT PRIOR WRITTEN PERMISSION OF WALT DISNEY IMAGINEERING. THIS DOCUMENT AND ALL INFORMATION CONTAINED HEREIN IS THE PROPERTY OF WALT DISNEY IMAGINEERING. ANY PARTY ACCEPTING THIS DOCUMENT AGREES TO IT CONFIDENTIALITY AND AGREES THAT IT SHALL NOT BE REPRODUCED, IN WHOLE OR IN PART, WITHOUT THE PRIOR WRITTEN CONSENT OF WALT DISNEY IMAGINEERING.

CONTRACTOR SHALL VERIFY ALL CONDITIONS ON JOB SITE, & NOTIFY THE DESIGNER OF ANY DISCREPANCIES OR CONDITIONS THAT MAY ADVERSELY IMPACT ON THE DESIGN INTENT. NO WORK SHALL BE PERFORMED WITHOUT PRIOR DRAWING REVIEW AND APPROVAL BY THE DESIGNER.

KEY PERSONS AND APPROVALS

PROJECT MANAGER: DAVID TODD
PROJ. DESIGN MANAGER: PHIL BLOOM
PROJ. DESIGN ARCHITECT: VAL LISLE
PROJ. DESIGN ENGINEER: SUSAN BONDS
PROJECT DESIGNER: DAVID EDLINSTER
CHECKED:
APPROVED:
DATE: 9/29/93
T.P.No. D-13-01

Walt Disney Imagineering
5400 Prairie Street
Glendale, CA 91203-5020
(818) 544-6500

PROJECT DESIGNED FOR: Disneyland® ANAHEIM, CALIFORNIA

PROJECT AREA: ADVENTURELAND
UNIT NAME: INDIANA JONES EXPEDITIONS
SHEET TITLE: SC 13: FLOOR/REFL.CLG. PLANS-RETURN TO BASE

PHASE: CD
PROJECT CODE NUMBER:
DRAWING NO.: D-13-01
REVISION NO.: △

NAME: P:\SHARED\INDY\AF\DD\WP\SC13\D-13-01.DWG DATE: DEC 08, 1993 TIME: 4:42 PM